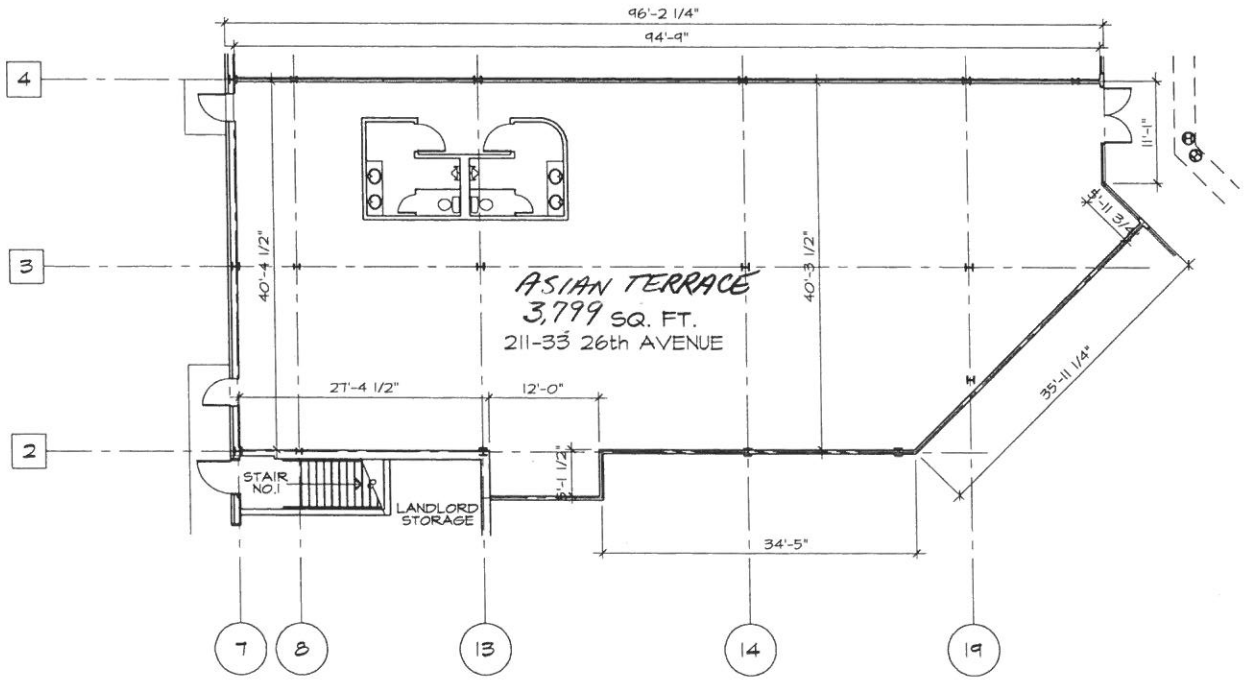

LEASE OUTLINE DRAWING

1/16" = 1'-0"

0 5 10 15 20 FEET

NOTE:

THE TENANT ARCHITECT SHALL BE RESPONSIBLE TO VISIT THE SITE AND FIELD VERIFY ALL EXISTING CONDITIONS AND DIMENSIONS.

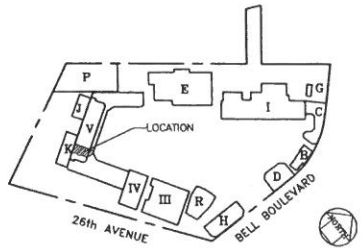

KEY PLAN

NO.	DATE	ISSUED
1	4/9/09	FOR LANDLORD REVIEW

LUIGI GILENO ARCHITECT
ANASTASIOS TZAKAS ARCHITECT

ARCHITECTURE PLANNING INTERIORS
URBAN & REGIONAL DESIGN
PROJECT MANAGEMENT

40 UNDERHILL BLVD. • SUITE LF • SYOSSET, NY 11791
P: 516 921 4447 • F: 516 921 5557
EMAIL: LGARCH@OPTONLINE.NET

BAY TERRACE SHOPPING CENTER

BAYSIDE, NY

TITLE	LEASE OUTLINE DRAWING SECTION V TOFU
DATE	APRIL 9, 2009
SCALE	AS SHOWN
REF. DWG.	—
REV. NO.	—
DWG. NO.	SECT. V- LOD-6